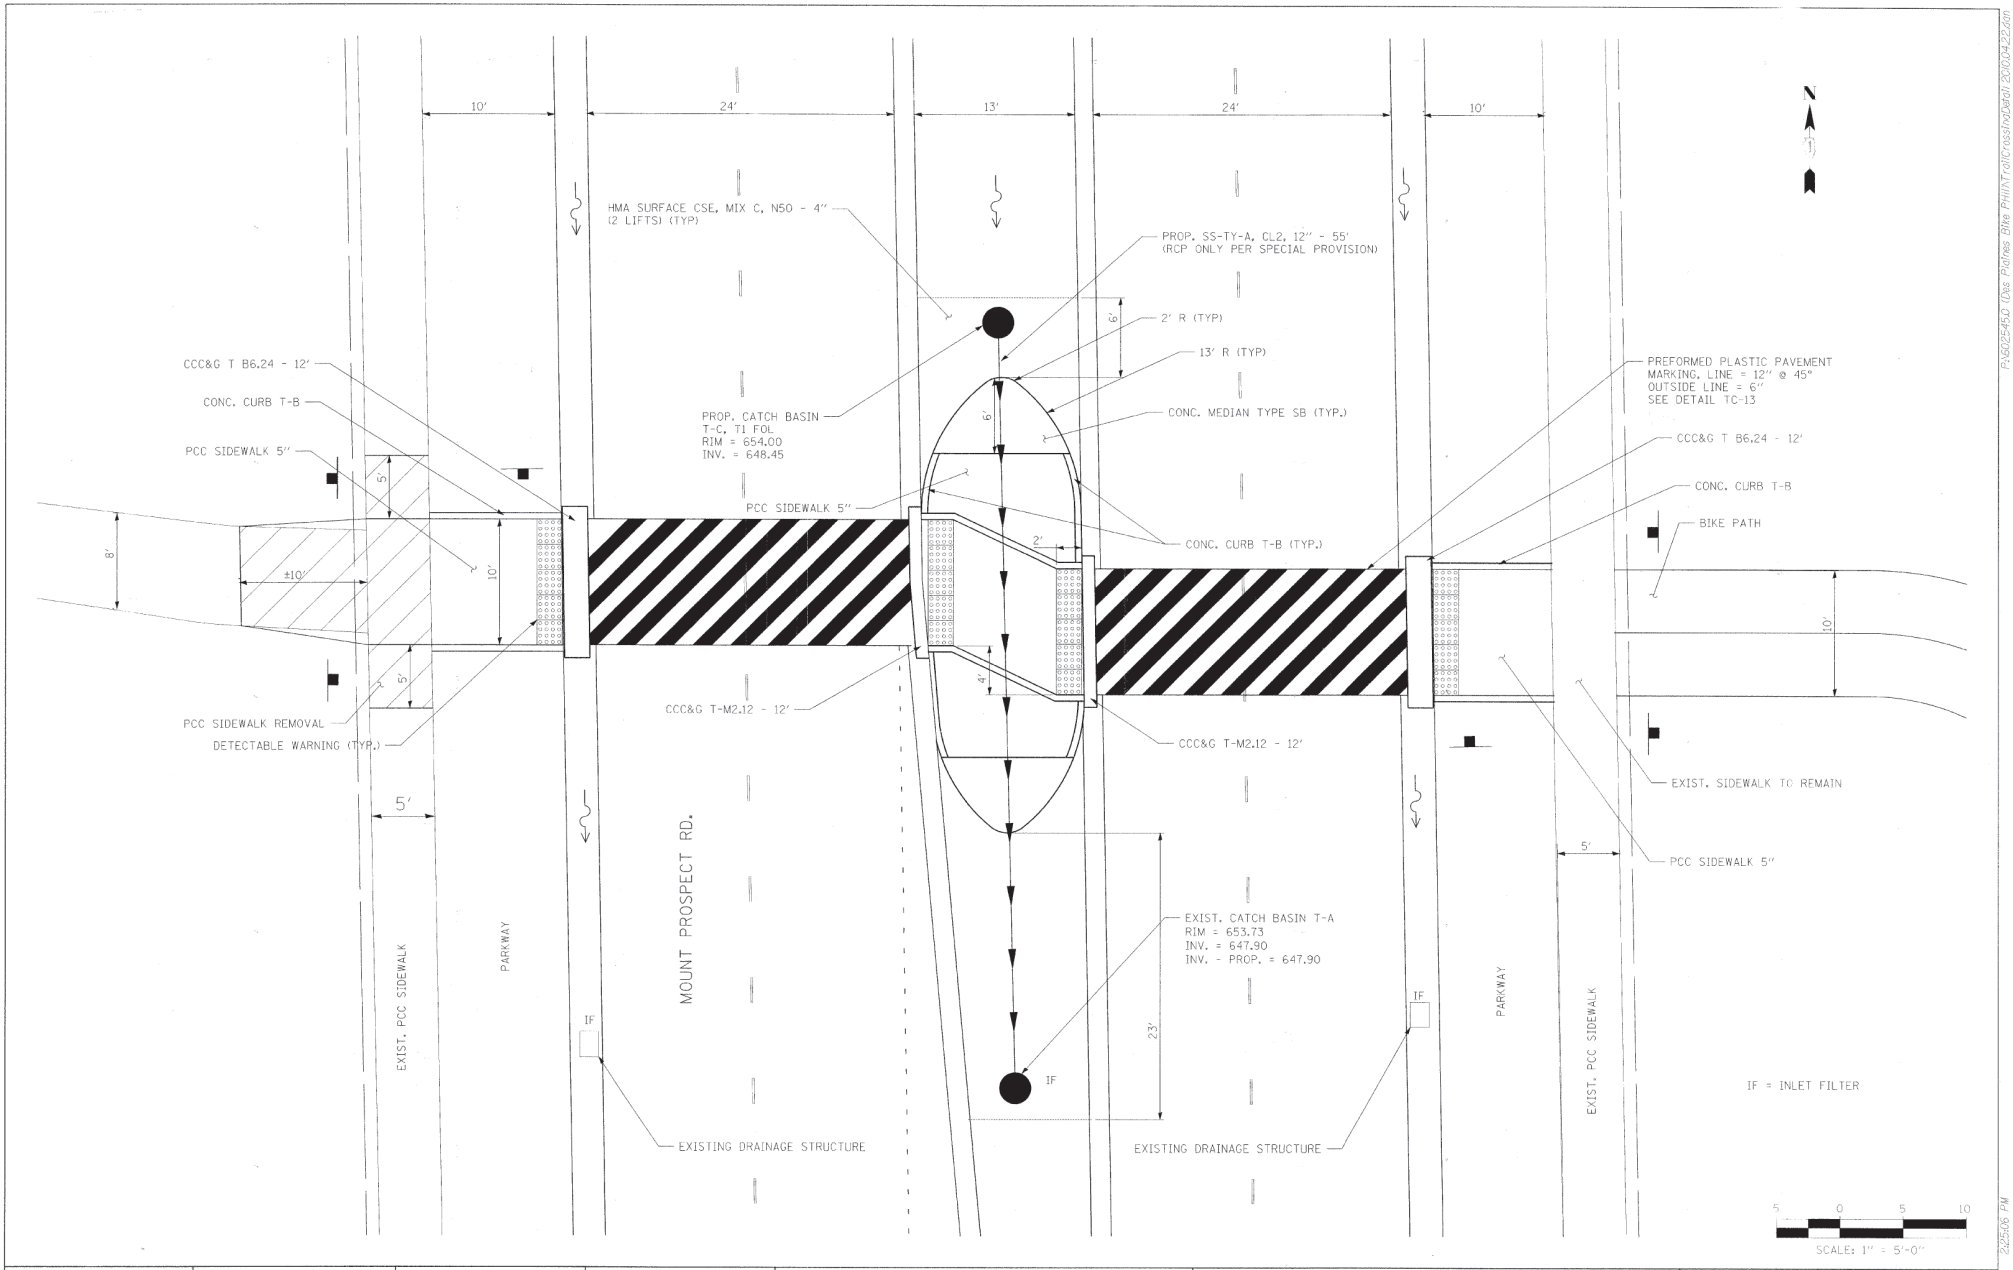

USER NAME = $USER$	DESIGNED - SM	REVISED -	
	DRAWN - TG	REVISED -	
PLOT SCALE = $SCALE$	CHECKED - DAJ	REVISED -	
PLOT DATE = 4/22/2010	DATE - 04/23/10	REVISED -	

CITY OF DES PLAINES
STAGE 1 BIKE NETWORK

TRAIL CROSSING – DETAIL
MOUNT PROSPECT ROAD

F.A. RTE.	SECTION	COUNTY	TOTAL SHEETS	SHEET NO.
	09-00208-00-BT	COOK	54	13
		CONTRACT NO. 63359		
FED. ROAD DIST. NO.	ILLINOIS	FED. AID PROJECT		

P:\602545.0 :Des Plaines Bike PHII\TrailCrossingDetail 2010.04.22.dgn

P:\602545.0 (Des Plaines Bike PHII\TrailCrossingDetail 2010.04.22.dgn
2:25:06 PM